© COPYRIGHT

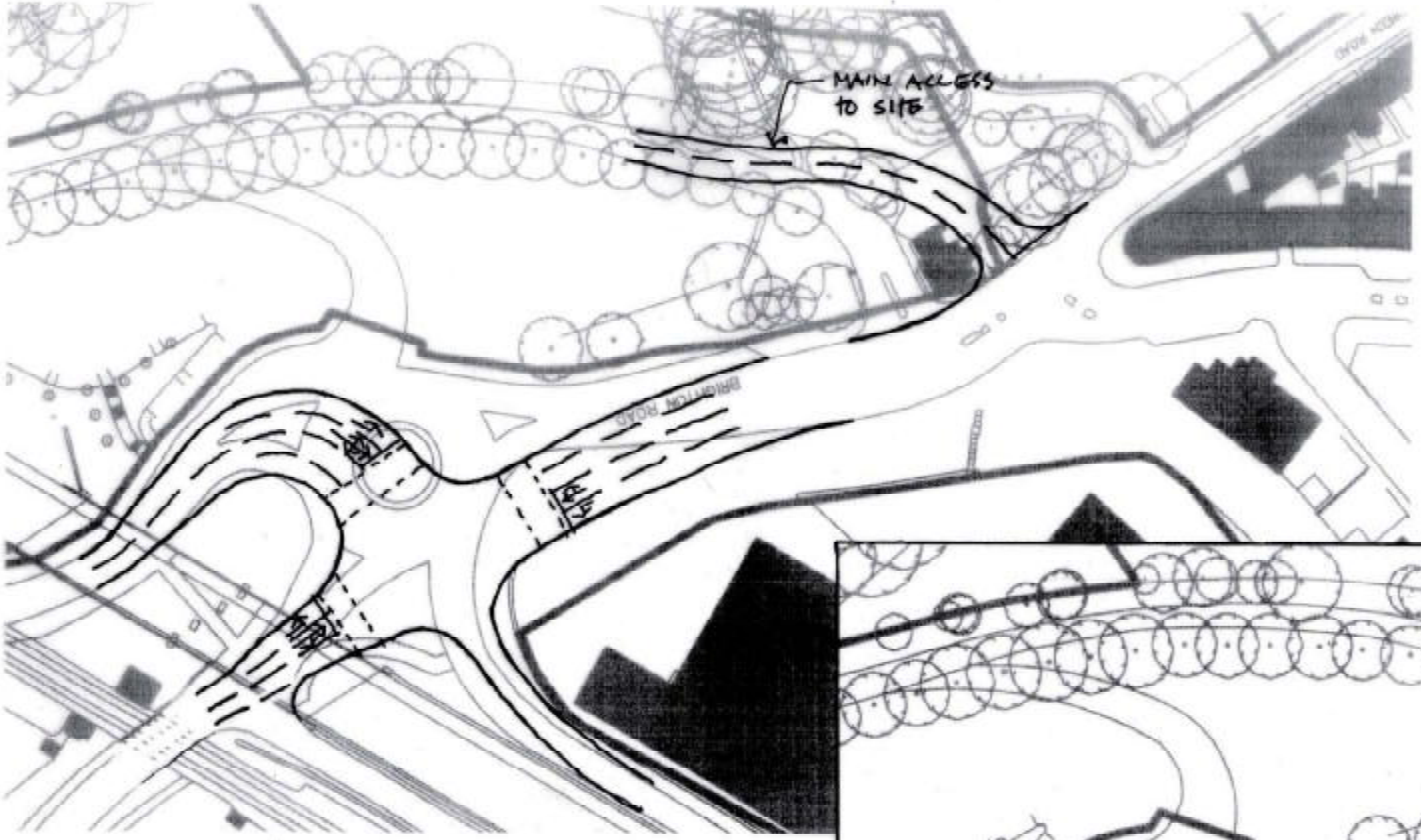

MAIN ACCESS TO CANE HILL SITE + DOWNGRADING OF ROUNDABOUT TO CROSSROADS

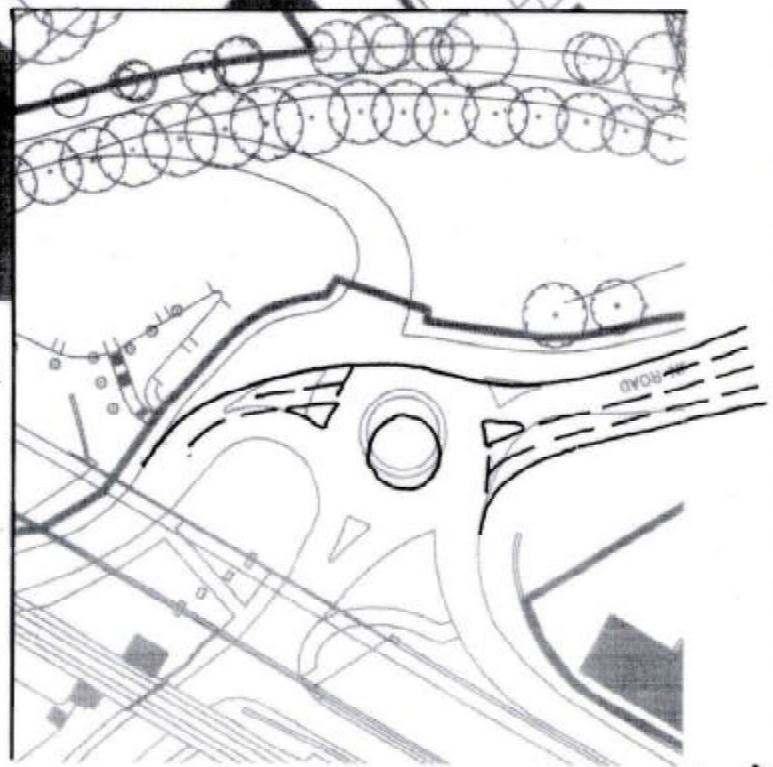

VARIANT OF R/BOUT DOWNGRADING (SMALLER R/BOUT)

N

CANE HILL SITE, COULSDON

OPTION FOR MAIN ACCESS + DOWNGRADING OF BRIGHTON ROAD R/BOUT

MP	AN
FEB 2011	1:1000

Alan Baxter

75 Cowcross Street London EC1M 6EL
tel 020 7250 1555
email aba@alanbaxter.co.uk

www.alanbaxter.co.uk

1599/20/SK01 | -

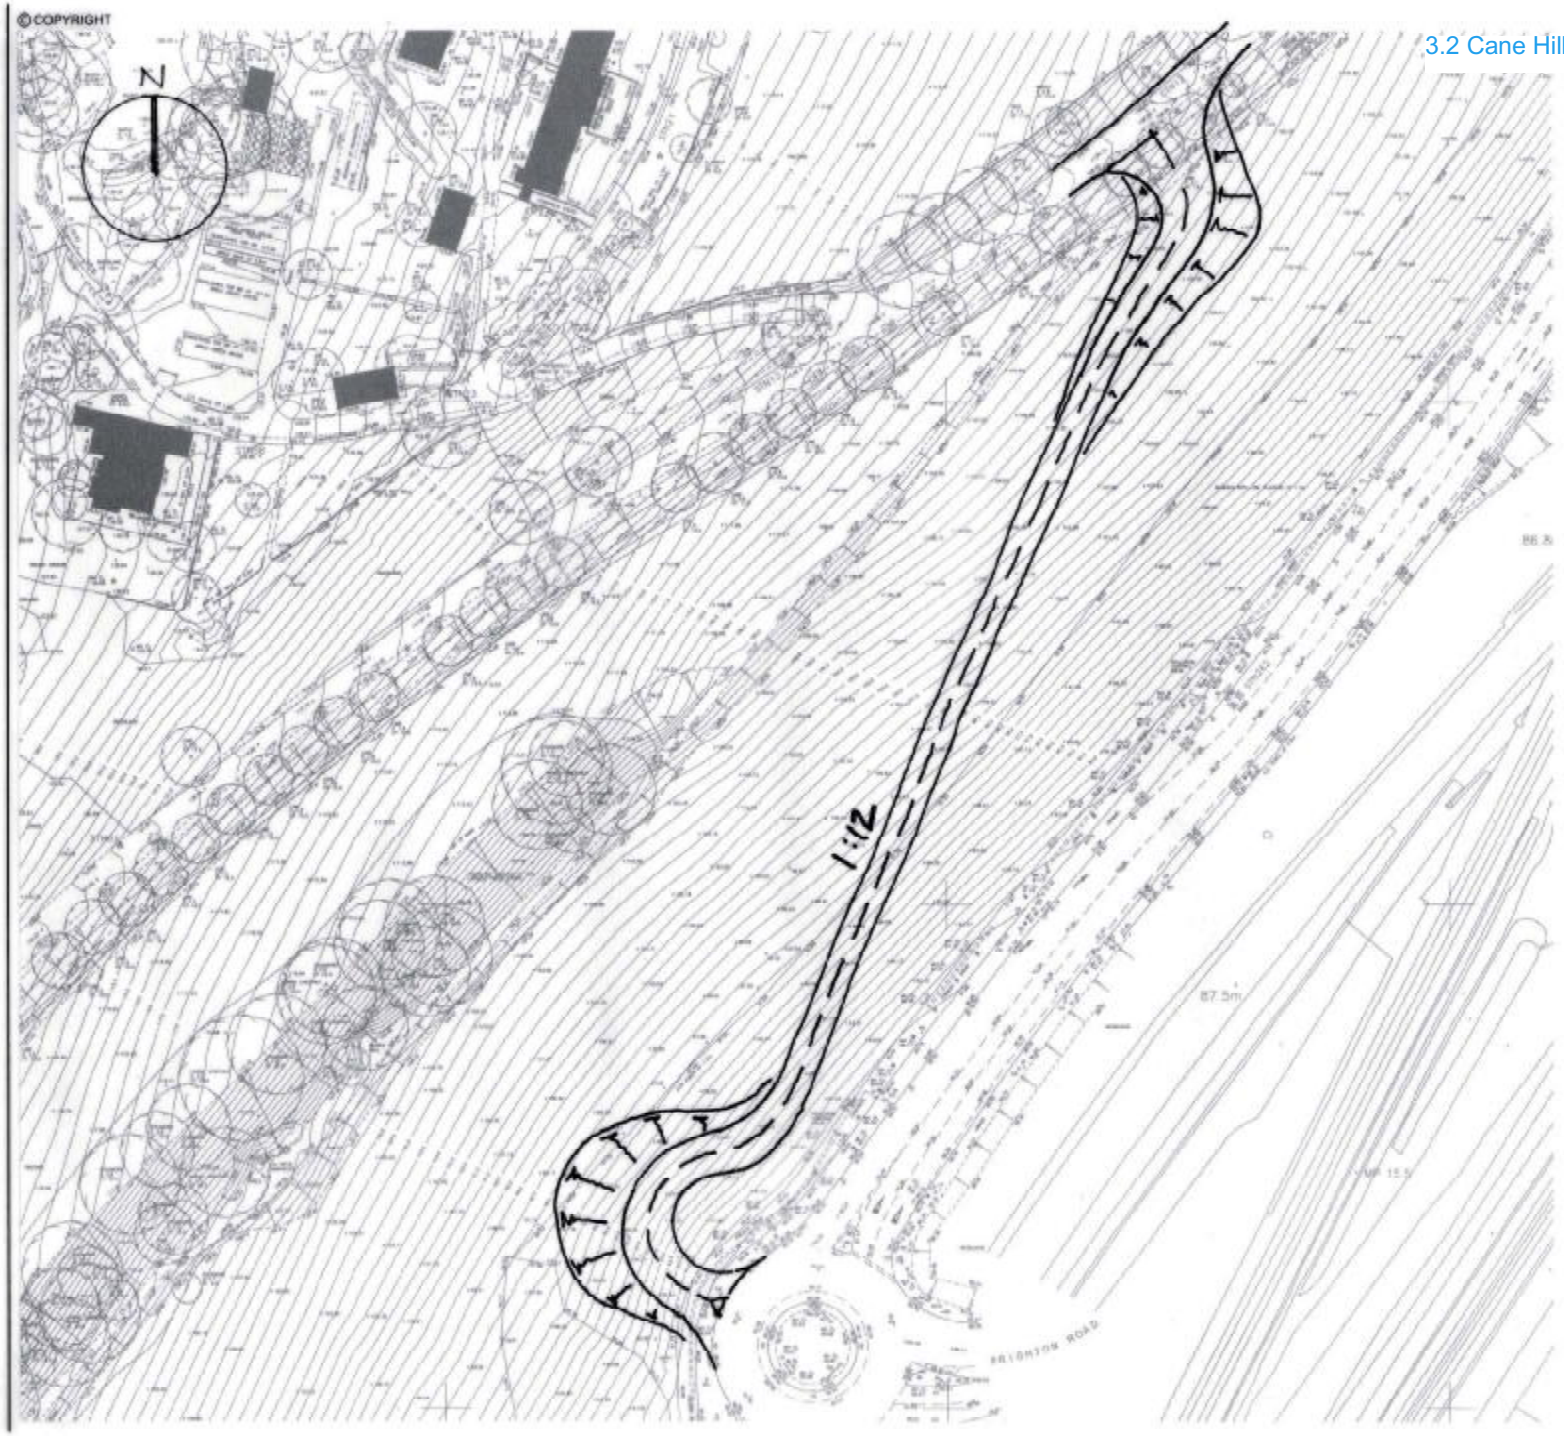

CANE HILL SITE, COULSDON

ACCESS OFF SECONDARY ROUNDABOUT : OPTION A

MP	AN
FEB 2011	1:1000

Alan Baxter

75 Cowcross Street London EC1M 6EL
tel 020 7250 1555
email aba@alanbaxter.co.uk

www.alanbaxter.co.uk

1599/20/SK02 | -